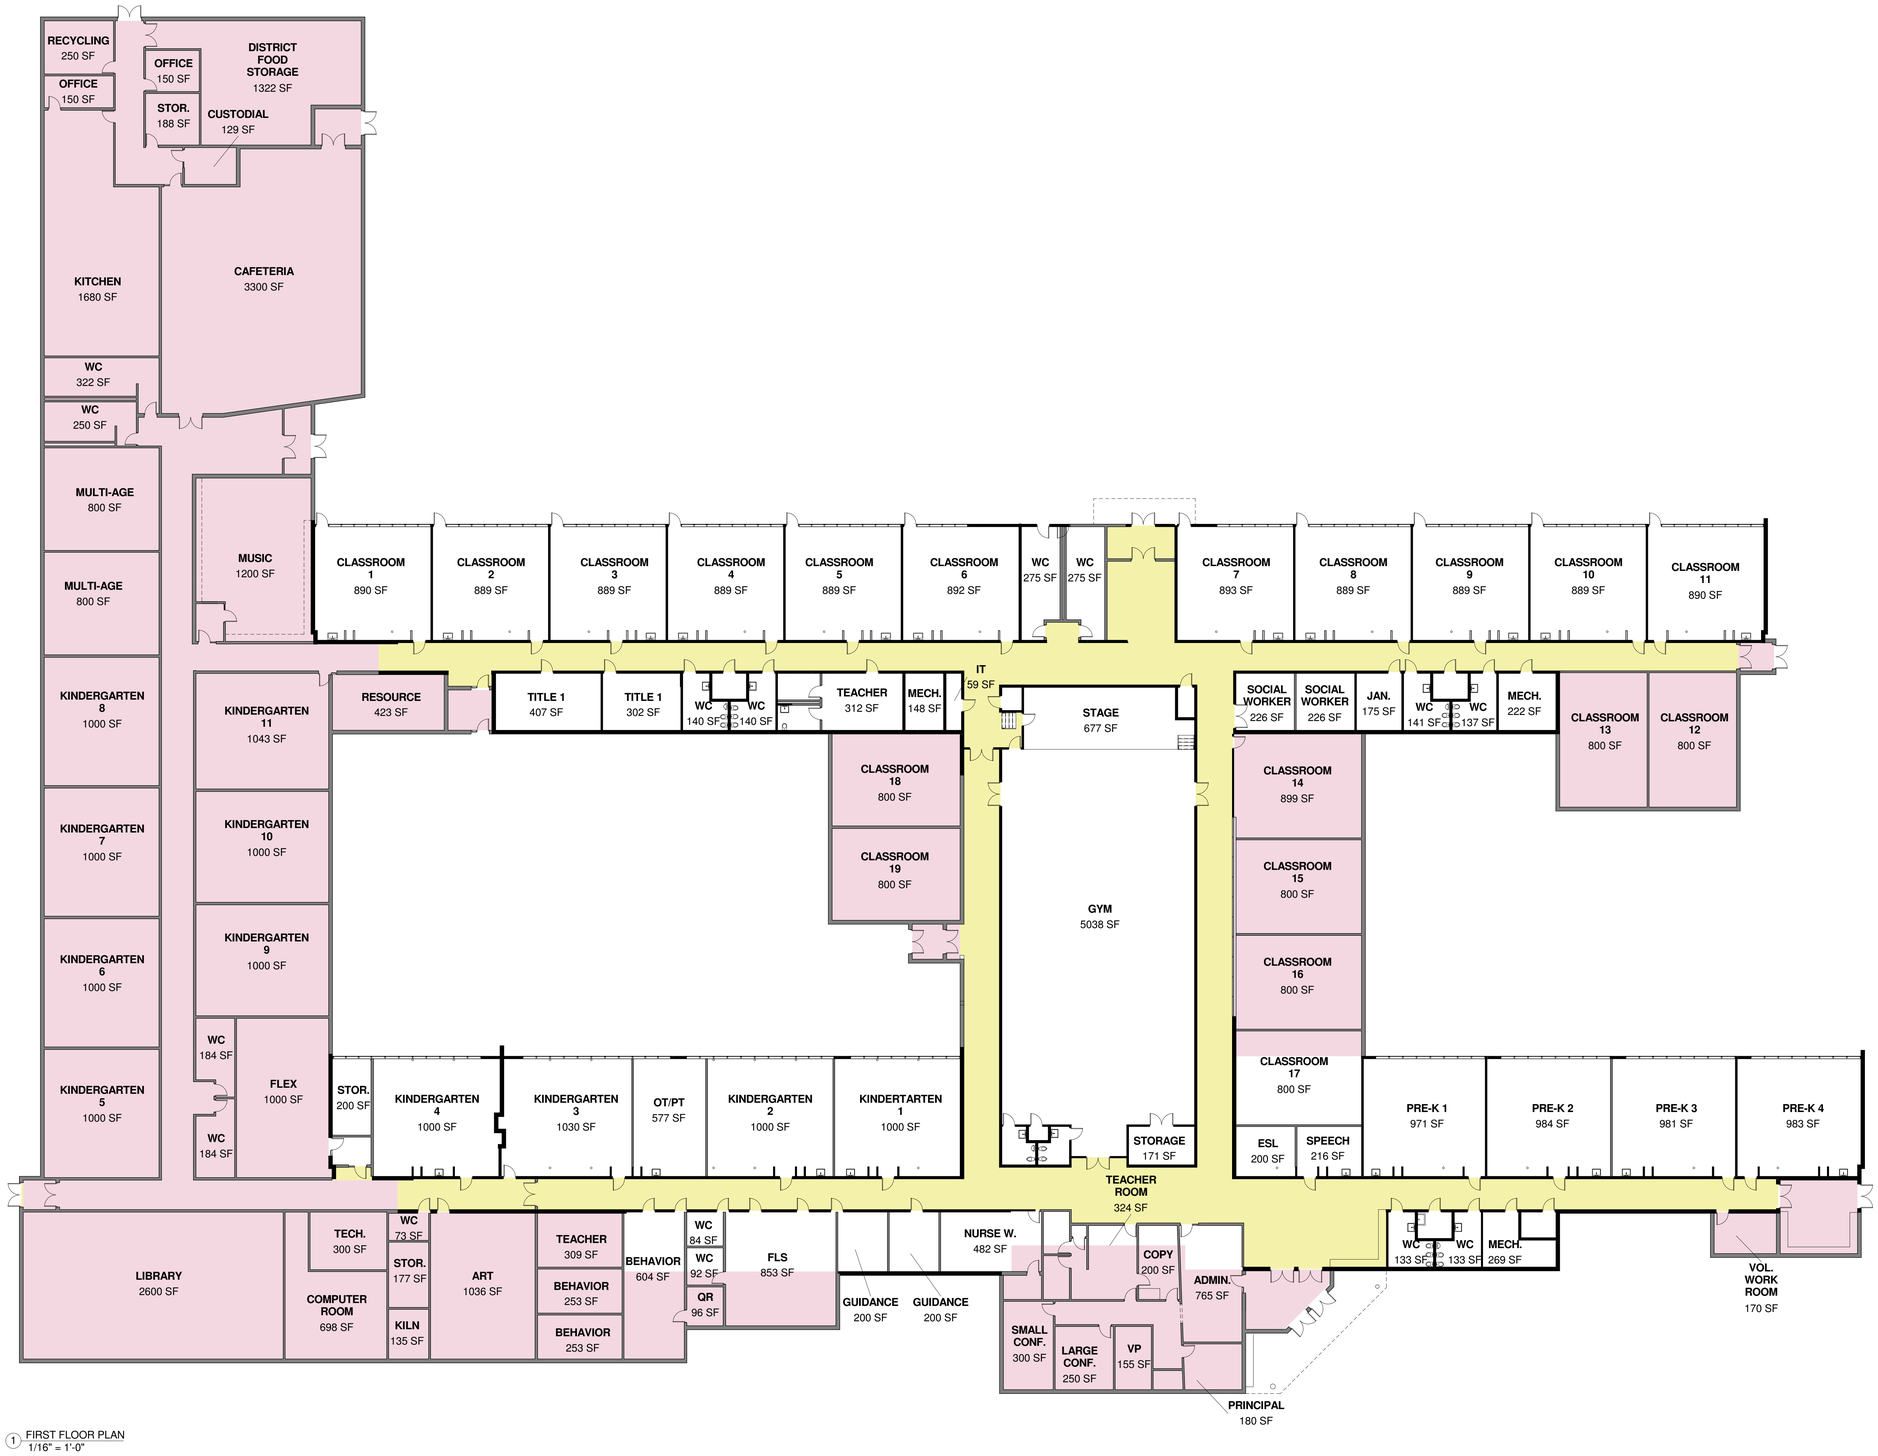

1 FIRST FLOOR PLAN
1/16" = 1'-0"

PDT ARCHITECTS

BRUNSWICK SCHOOL DISTRICT

COFFIN ELEMENTARY SCHOOL

12.19.12