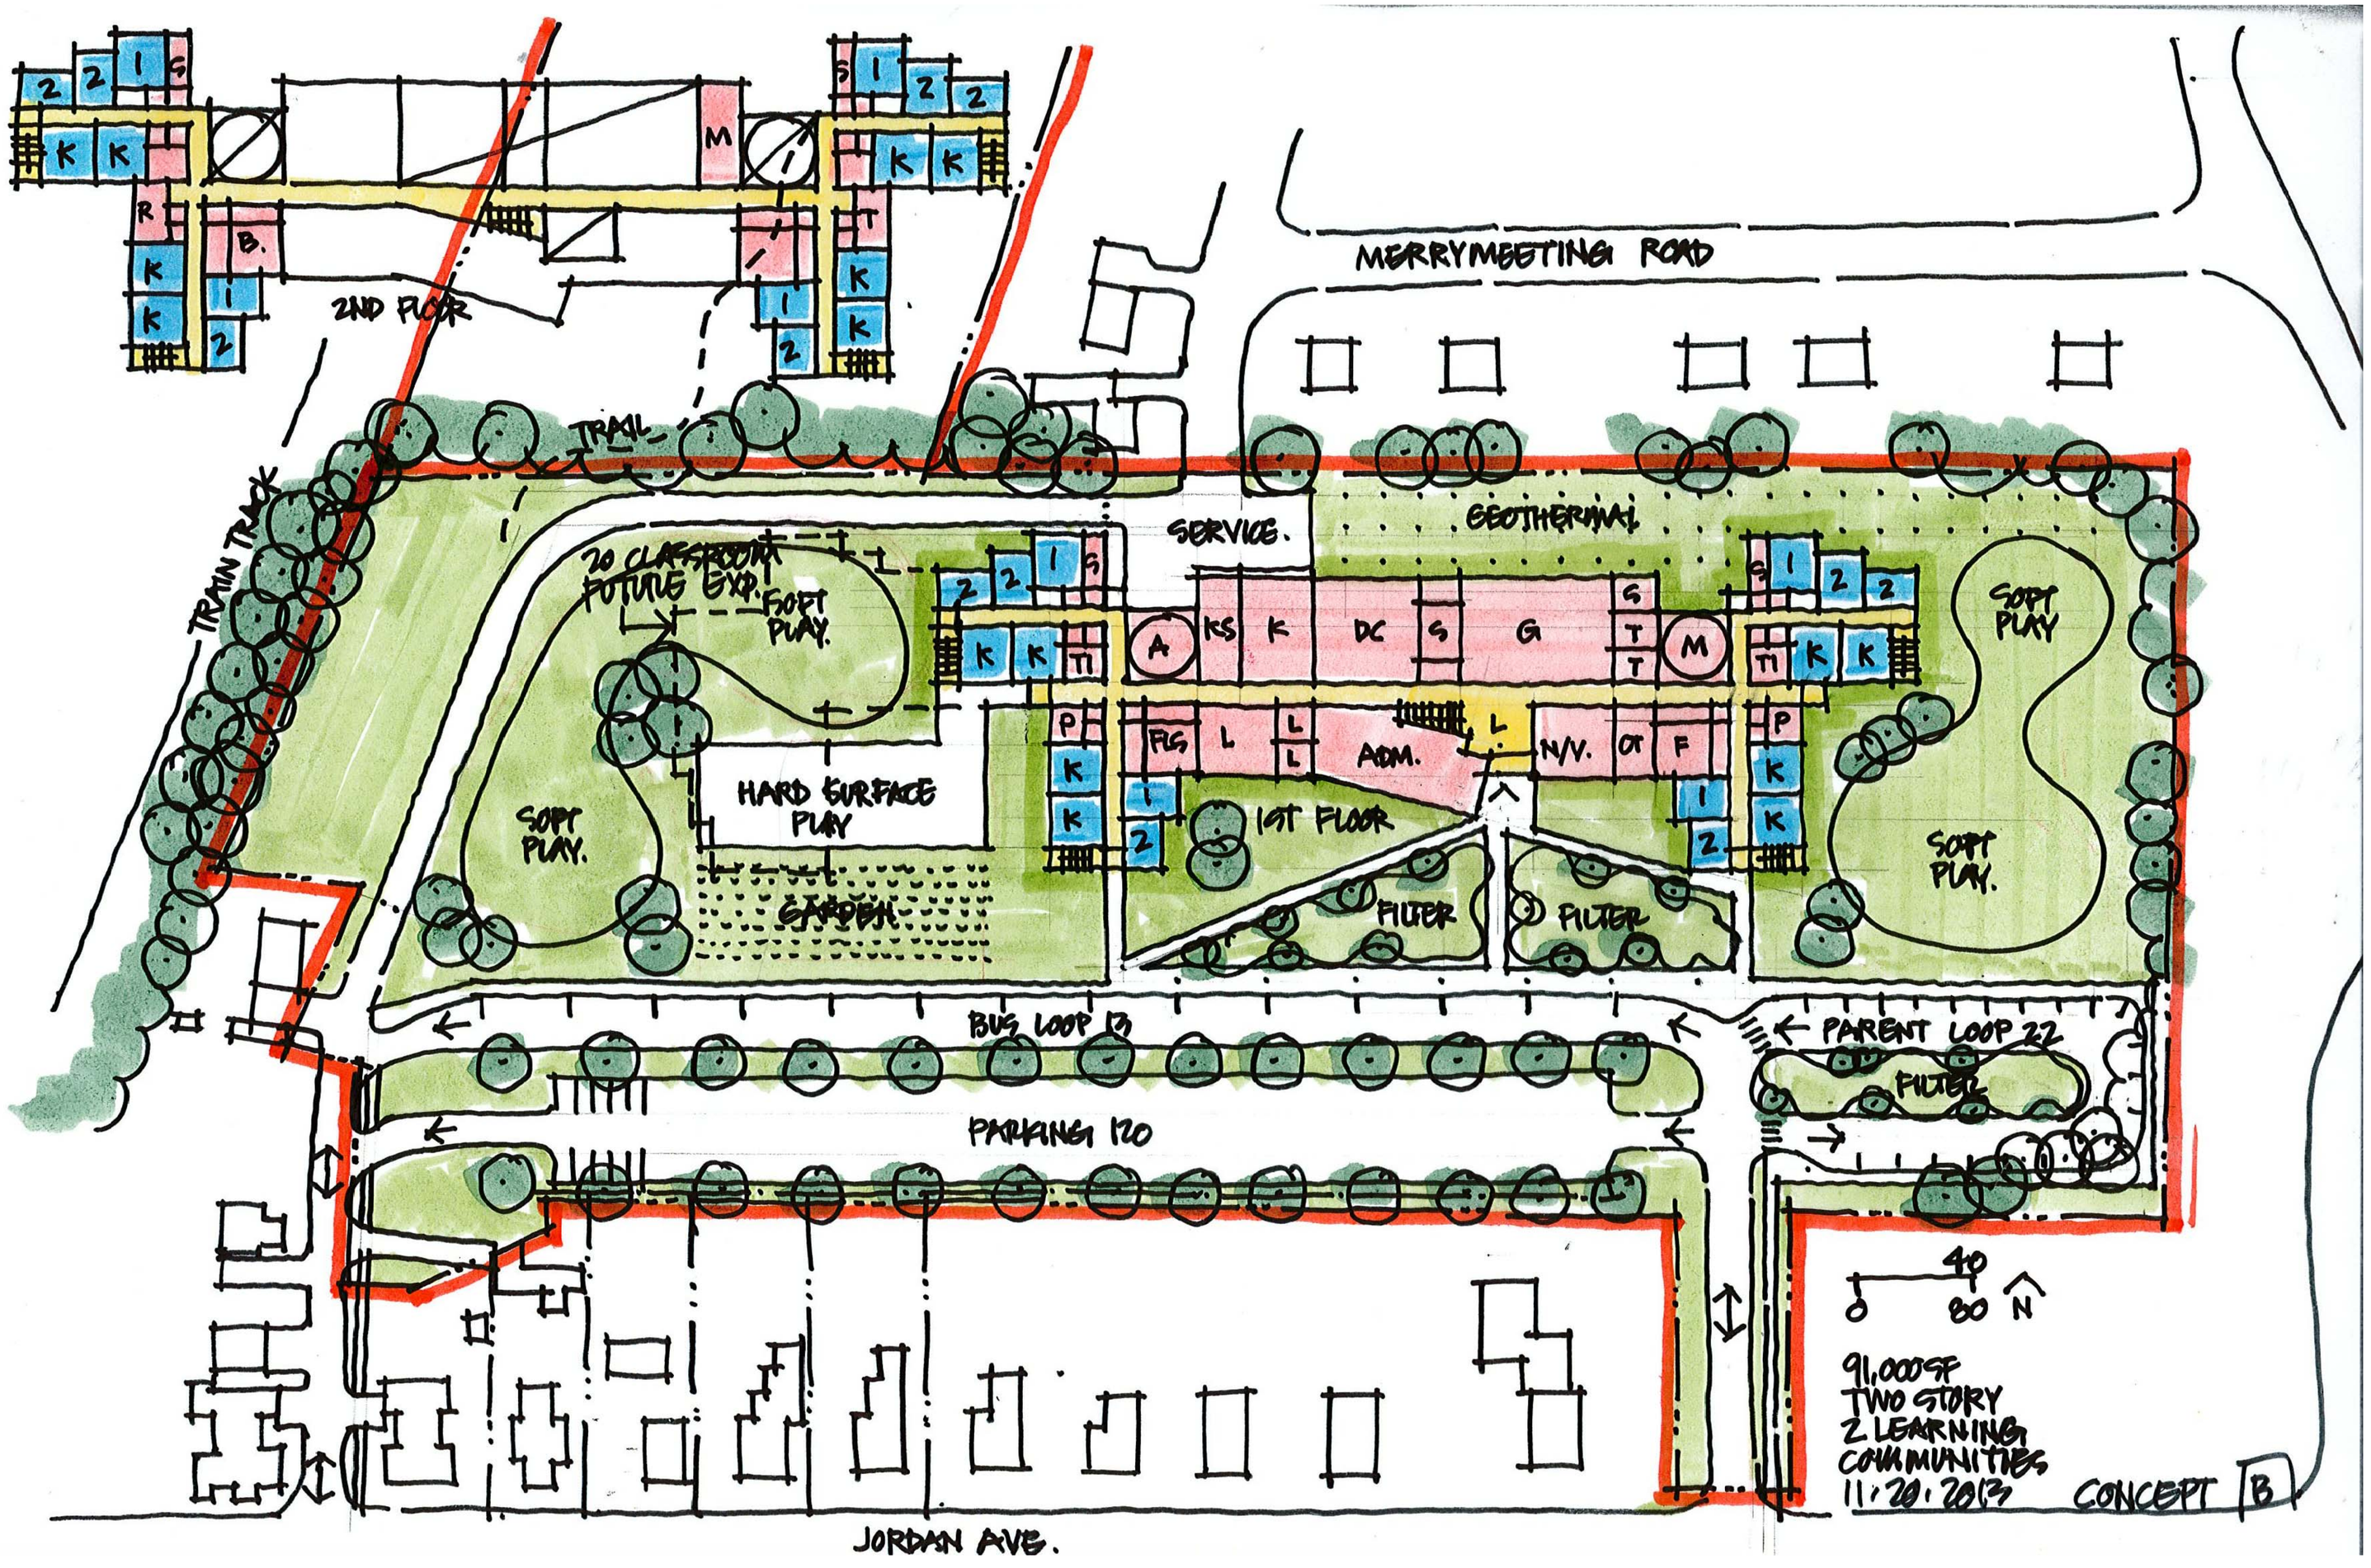

PDT ARCHITECTS

Brunswick - JA Site Concept

11.20.13